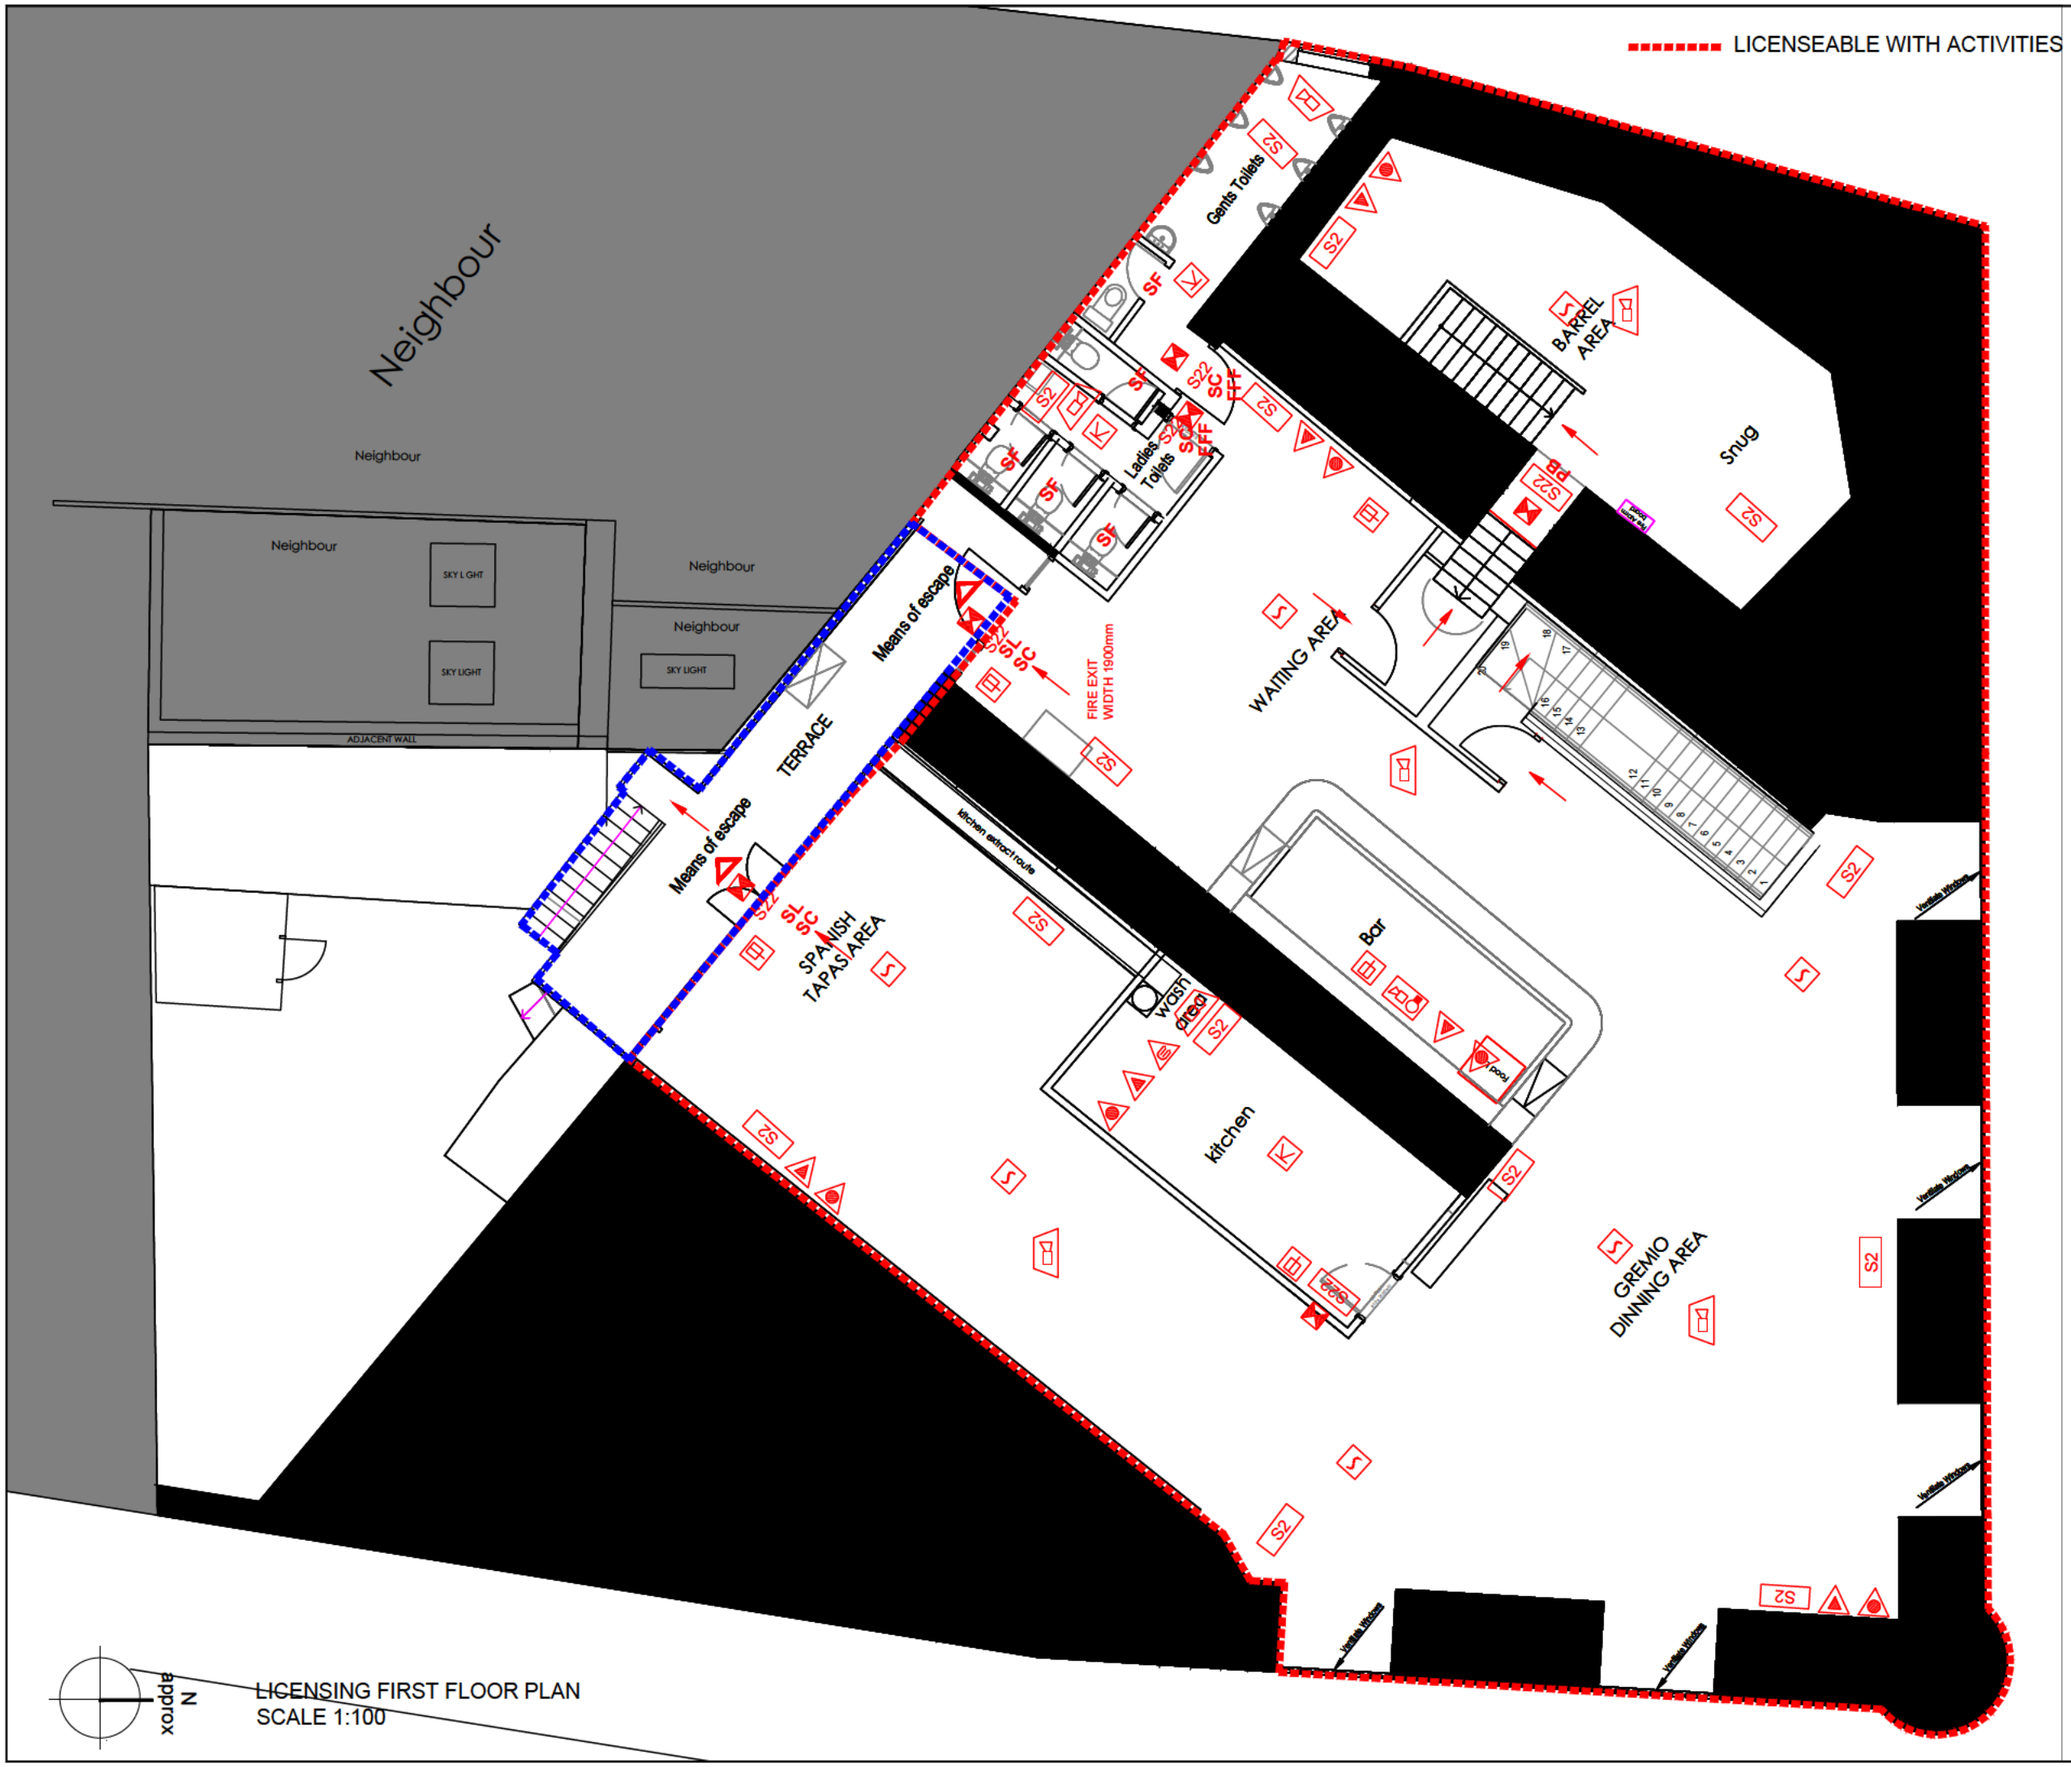

LICENSING FIRST FLOOR PLAN
SCALE 1:100

Fire Safety Symbols

Extinguishers: Foam, Carbon di Oxide, Fire Blanket

Fire Alarm: Control Panel, Sounders & Illuminated Signals

Initiating Equipment: Manual Call Point, Detector Heat, Detector Smoke

Warning Equipment: Electronic Sounder

Emergency Lighting: Set / Contained, Linear Any Type

Door Fastenings: SL Security Lock, FFF Free from Fastenings, SC Set / Closing, SF Door lock with vacant/ engaged indicator, PB Push Bar Door Ironmongery

Fire Safety Signs: S2 Smoking is Prohibited, S13 Fire Door Keep Shut, S14 Fire Door Keep Locked, S16 Automatic Fire Door Keep Clear Close at Night, S20 Fire Escape Keep Clear, S22 Fire Exit, S23 Side to open, S25 Push Bar To open, S26 Directional Arrow (Green)

0 1 2 3 4 5 6 7 8 9 10 [m]

M 1:100

Date: 04.03.2019

Prepared on behalf of Antic London

Address : GREMIO de FENCHURCH
26A Savage Gardens, Tower Hill, London EC3N 2AR

Drawing: LICENSING First floor
Drawing n.: GF 400 GA 01
Scale: 1:100 @ A3

Issue Notes

Antic London
Malham road,
Forest Hill
London, SE23 1AH

NOTES :
- All works to be carried out in accordance with current Building Regulations
- All dimensions and levels to be checked an verified on site before commencing any work and notify the architect of any errors, omissions or discrepancies.
- The drawings to be read in conjunction with contract documents, project working drawings, specification and all consultants/specialist and engineers drawings, details and specification.
- This drawing is made on behalf of Antic London ltd.
- Do not scale from this drawing.

antic