– KEY FOR EXTINGUISHERS FIRE SAFETY –

FIRE ACTION CALL POINT = FA

CARBON DIOXIDE = CO^2

WATER ETINGUISHER = W

FOAM SPRAY = FS

FIRE BLANKET = FB

FIRE PANEL = FP

FIRE DOOR = FD

FIRE PROOF GLASS = FG

SUB BASEMENT 385 SQ.FT.

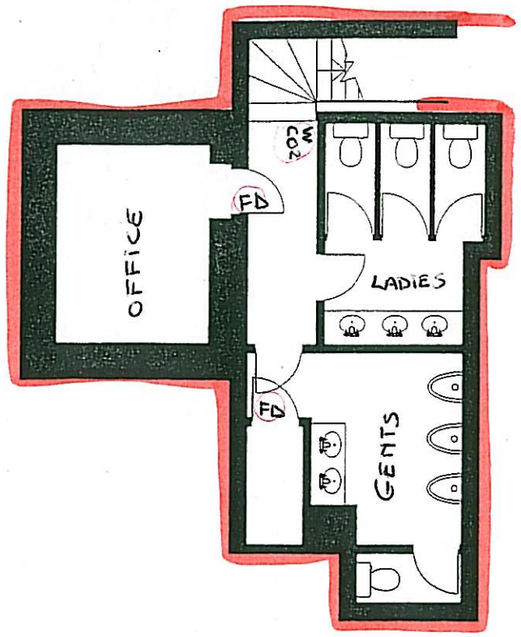

ENTRANCE

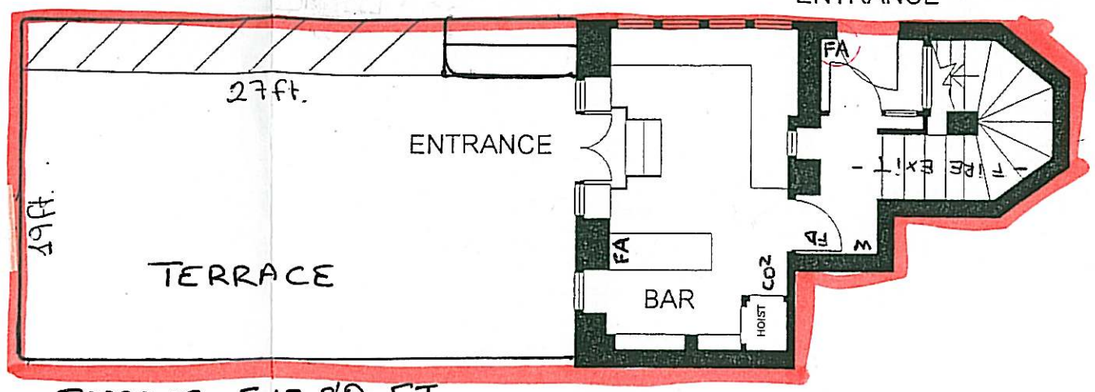

TERRACE 513 SQ.FT. GROUND FLOOR 295 SQ.FT.

Consumption of alcohol and licensable activities take place anywhere within the red line.
The position of any loose furniture is shown for diagrammatic purposes only.
The location of fire equipment is shown on the date hereof but may be moved with the consent of the Fire Officer.

Date 3/8/05

PROPOSED HEIGHT FOR THE STAGE 15 INCHES

BASEMENT 3055 SQ.FT.

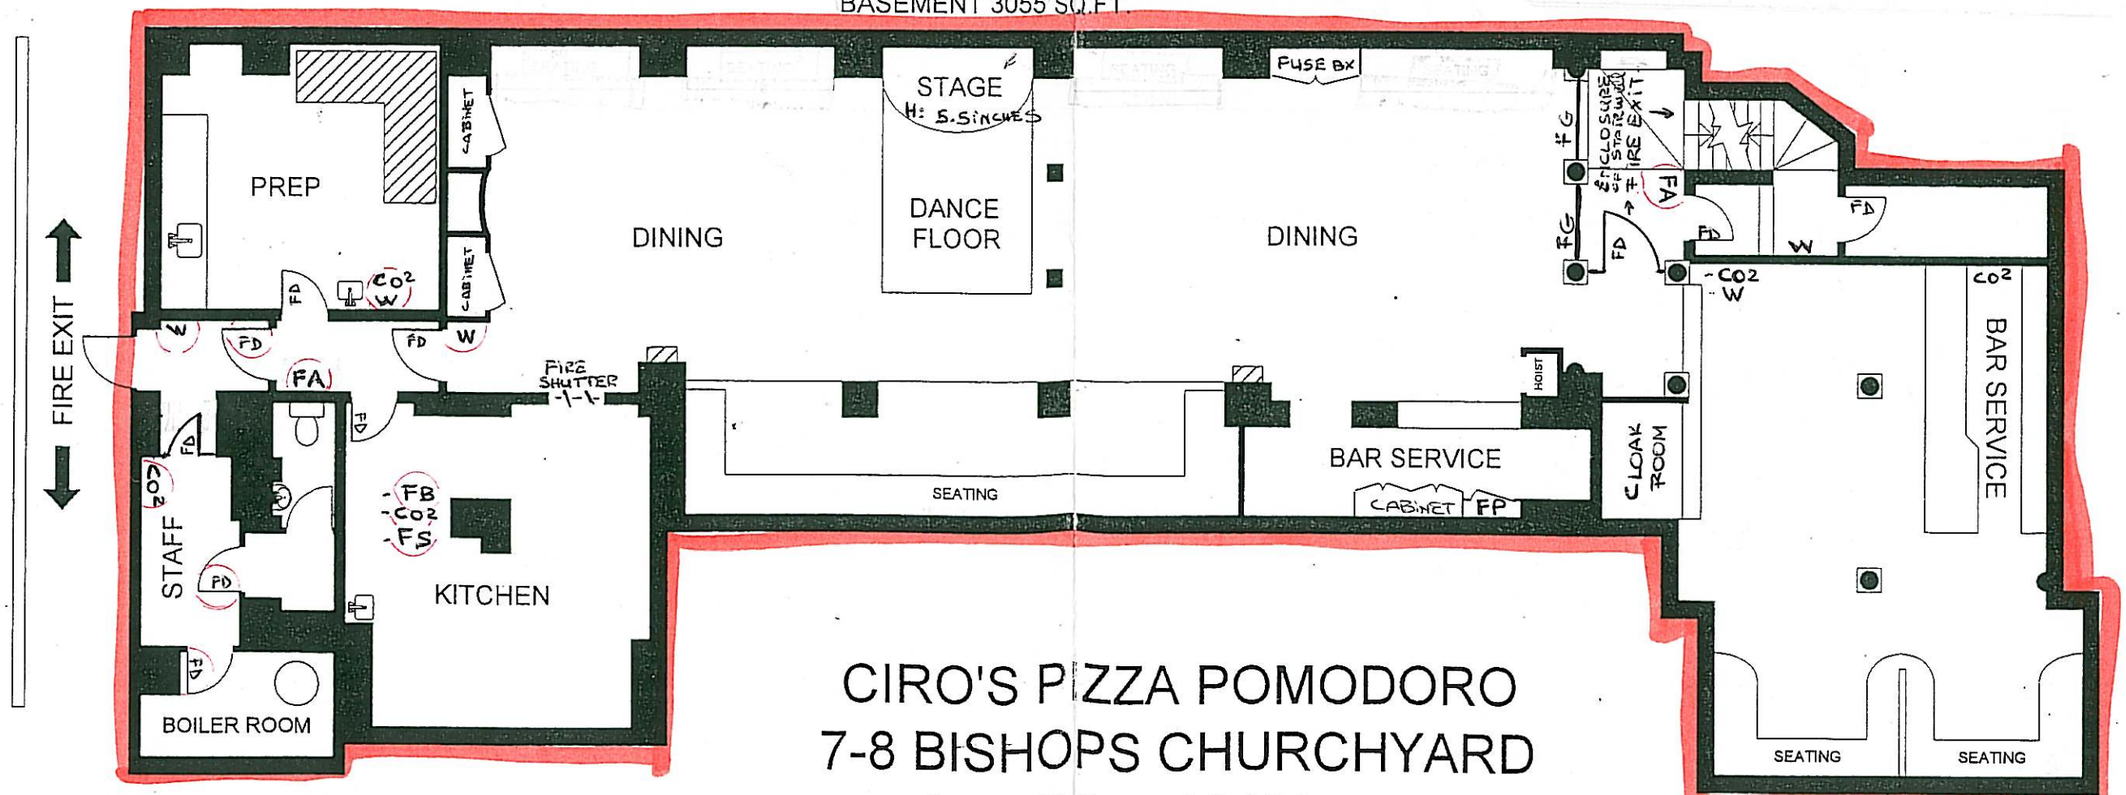

CIRO'S PIZZA POMODORO
7-8 BISHOPS CHURCHYARD
LONDON EC2M 3TJ

SCALE 1:100 on A3