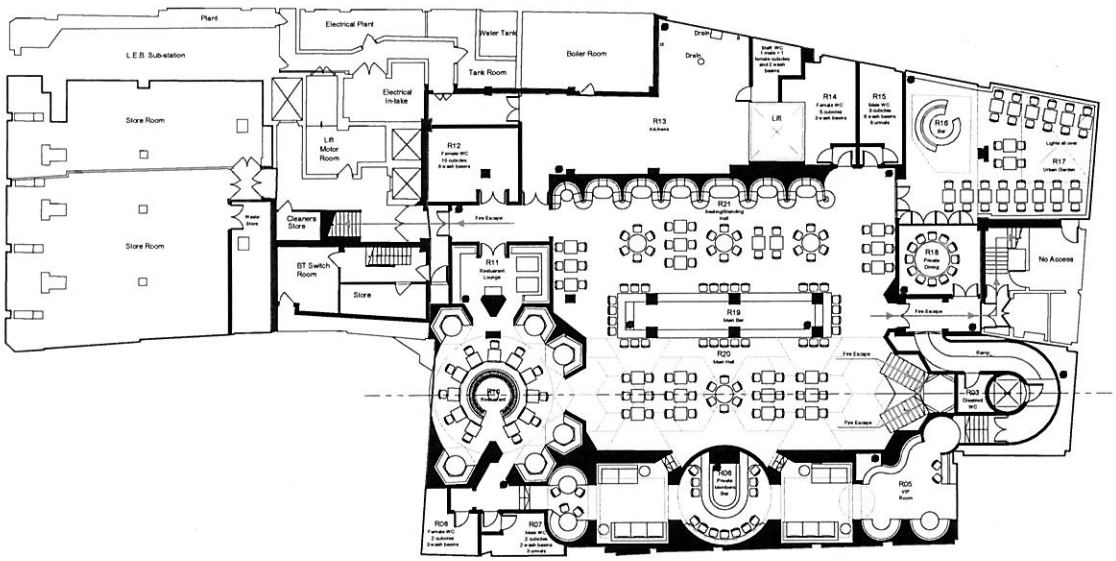

PROPOSED BASEMENT FLOOR PLAN

Scale: 1:100 @ A1

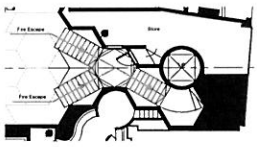

SPLIT LEVEL STAIR PLAN

Scale: 1:100 @ A1

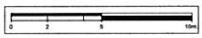

AURI|GAWOR ARCHITECTURAL INTERIORS

1. Do not scale off this drawing, use figured dimensions only. All dimensions and levels to be checked on site and AGI to be notified of any discrepancies immediately.
2. Issued only for purpose indicated.
3. This drawing is to be read in conjunction with consultants drawings and specifications.
4. This drawing is copyright of AGI and may not be copied, altered or reproduced in any way, or passed to a third party without written permission from AGI.
5. This work commence should be conversant with the statutory obligations under the CDM regulations.
6. The dimensions shown on this drawing have been based on the measurements provided by an independent survey company.

REVISIONS

Rev.	Date	Description	Drawn	Chkd
P2	10.02.14	REVISED THIRLE LAYOUT AS PER CLIENTS COMMENTS	AGL	AG
P1	29.11.13	FIRST ISSUE FOR PLANNING	AGL	AG

GENERAL NOTES

1. Location, type and quantity of fire extinguishers are indicative only. the officer and Client to process final confirmation of location, type and quantity. Fire strategy to be confirmed with fire officer.
2. Whilst a stage is not shown, should one be installed in the future the approximate height would be 800mm from FFL.
3. PANI TE MEMBERS BAR RAS AND HIP ROOM RAS IS RAISED UP BY THREE STEPS LEADING APPROX CLEAR CEILING HEIGHT FROM FFL 2.9m

KEY

FIRE ESCAPE ROUTE

FIRE EXTINGUISHER

PLANNING

AURI|GAWOR
ARCHITECTURAL AND INTERIOR DESIGN
23-27 GREENHAM BUSINESS, NEWBURY, BERKSHIRE
LONDON, SW1W 0NE
Tel: 020 8236 1666

PROJECT: 107 LEADENHALL STREET		
DRAWING TITLE: PROPOSED BASEMENT FLOOR AND SPLIT LEVEL PLANS FOR LICENSING		
DATE: NOV 2013	DRAWN: AJ	SCALE: 1:100 @ A1
PROJ. No: 721	DWG No: (08)	DRAWING No: 203	REV: P2