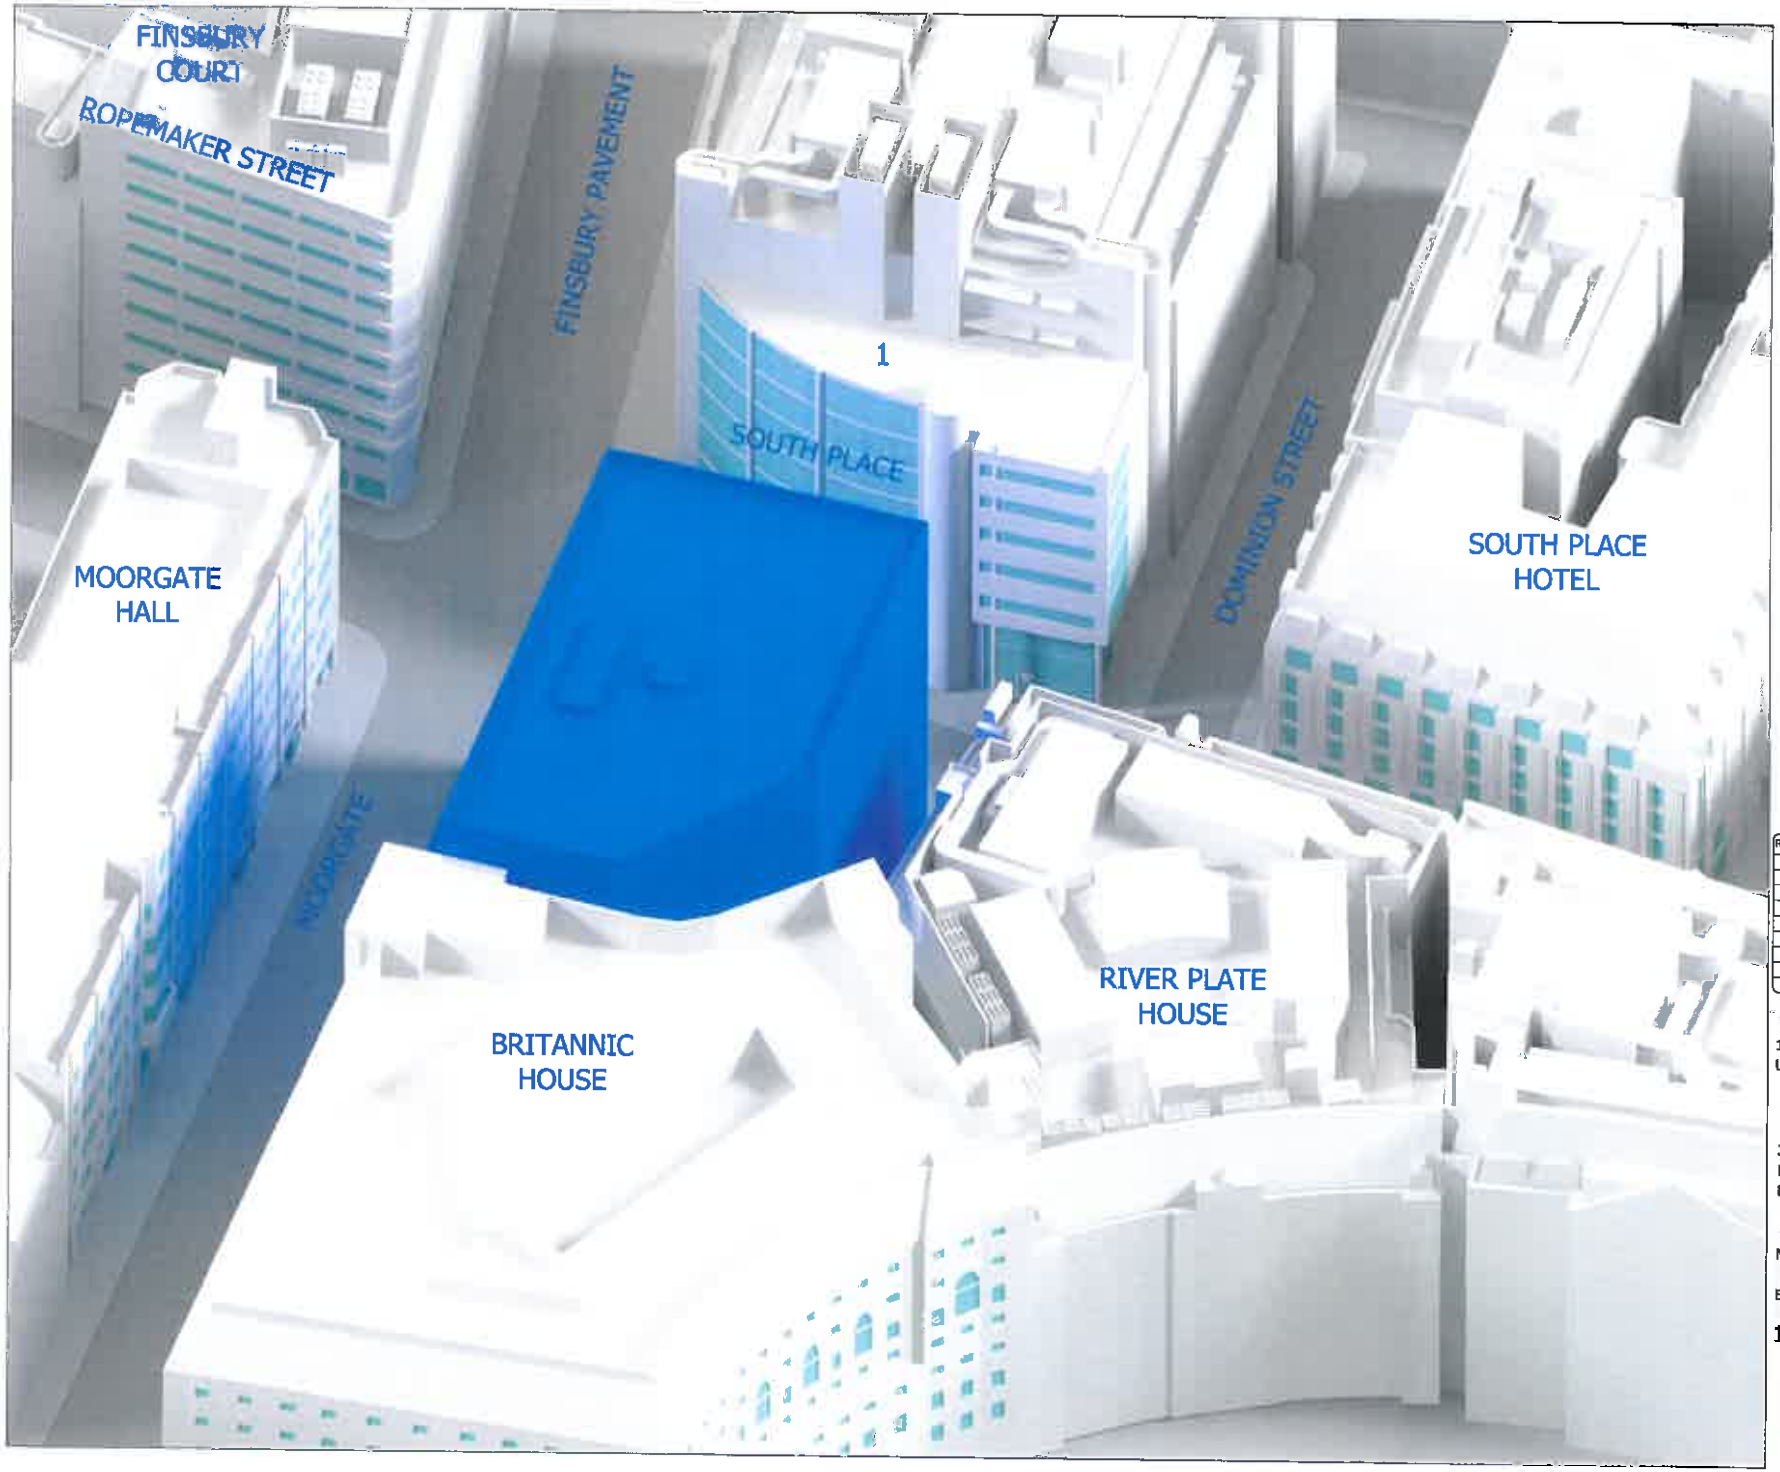

Plowman Craven and Associates
Drawing / CAD File No :- 8009-1B, 2B, 3B, 4B, 5B, 7B, 8B, 9B, 10B, 11B, 12A, 13A, 14A, 15A, 16A, E1B, E1C, E2B, E3B, E4B, E5B, E6B, E7B, E8B, E9A.

LIFSCHUTZ DAVIDSON SANDILANDS
IR03

Vertex Modelling
IR09-1766 - 3D model

N.B. DO NOT SCALE OFF THIS DRAWING

APPENDIX 4

ALL HEIGHTS GIVEN IN MM AOD
ALL MEASUREMENTS APPROXIMATE

Rev	Date	Description	Initials
A	Dec'13	Initial Issue	GF

120 MOORGATE
LONDON EC2

3D VIEW
PROPOSED IR-03
RECEIVED NOV.2010

NTS 06.01.16

BSP

1766-399 10 A

gia

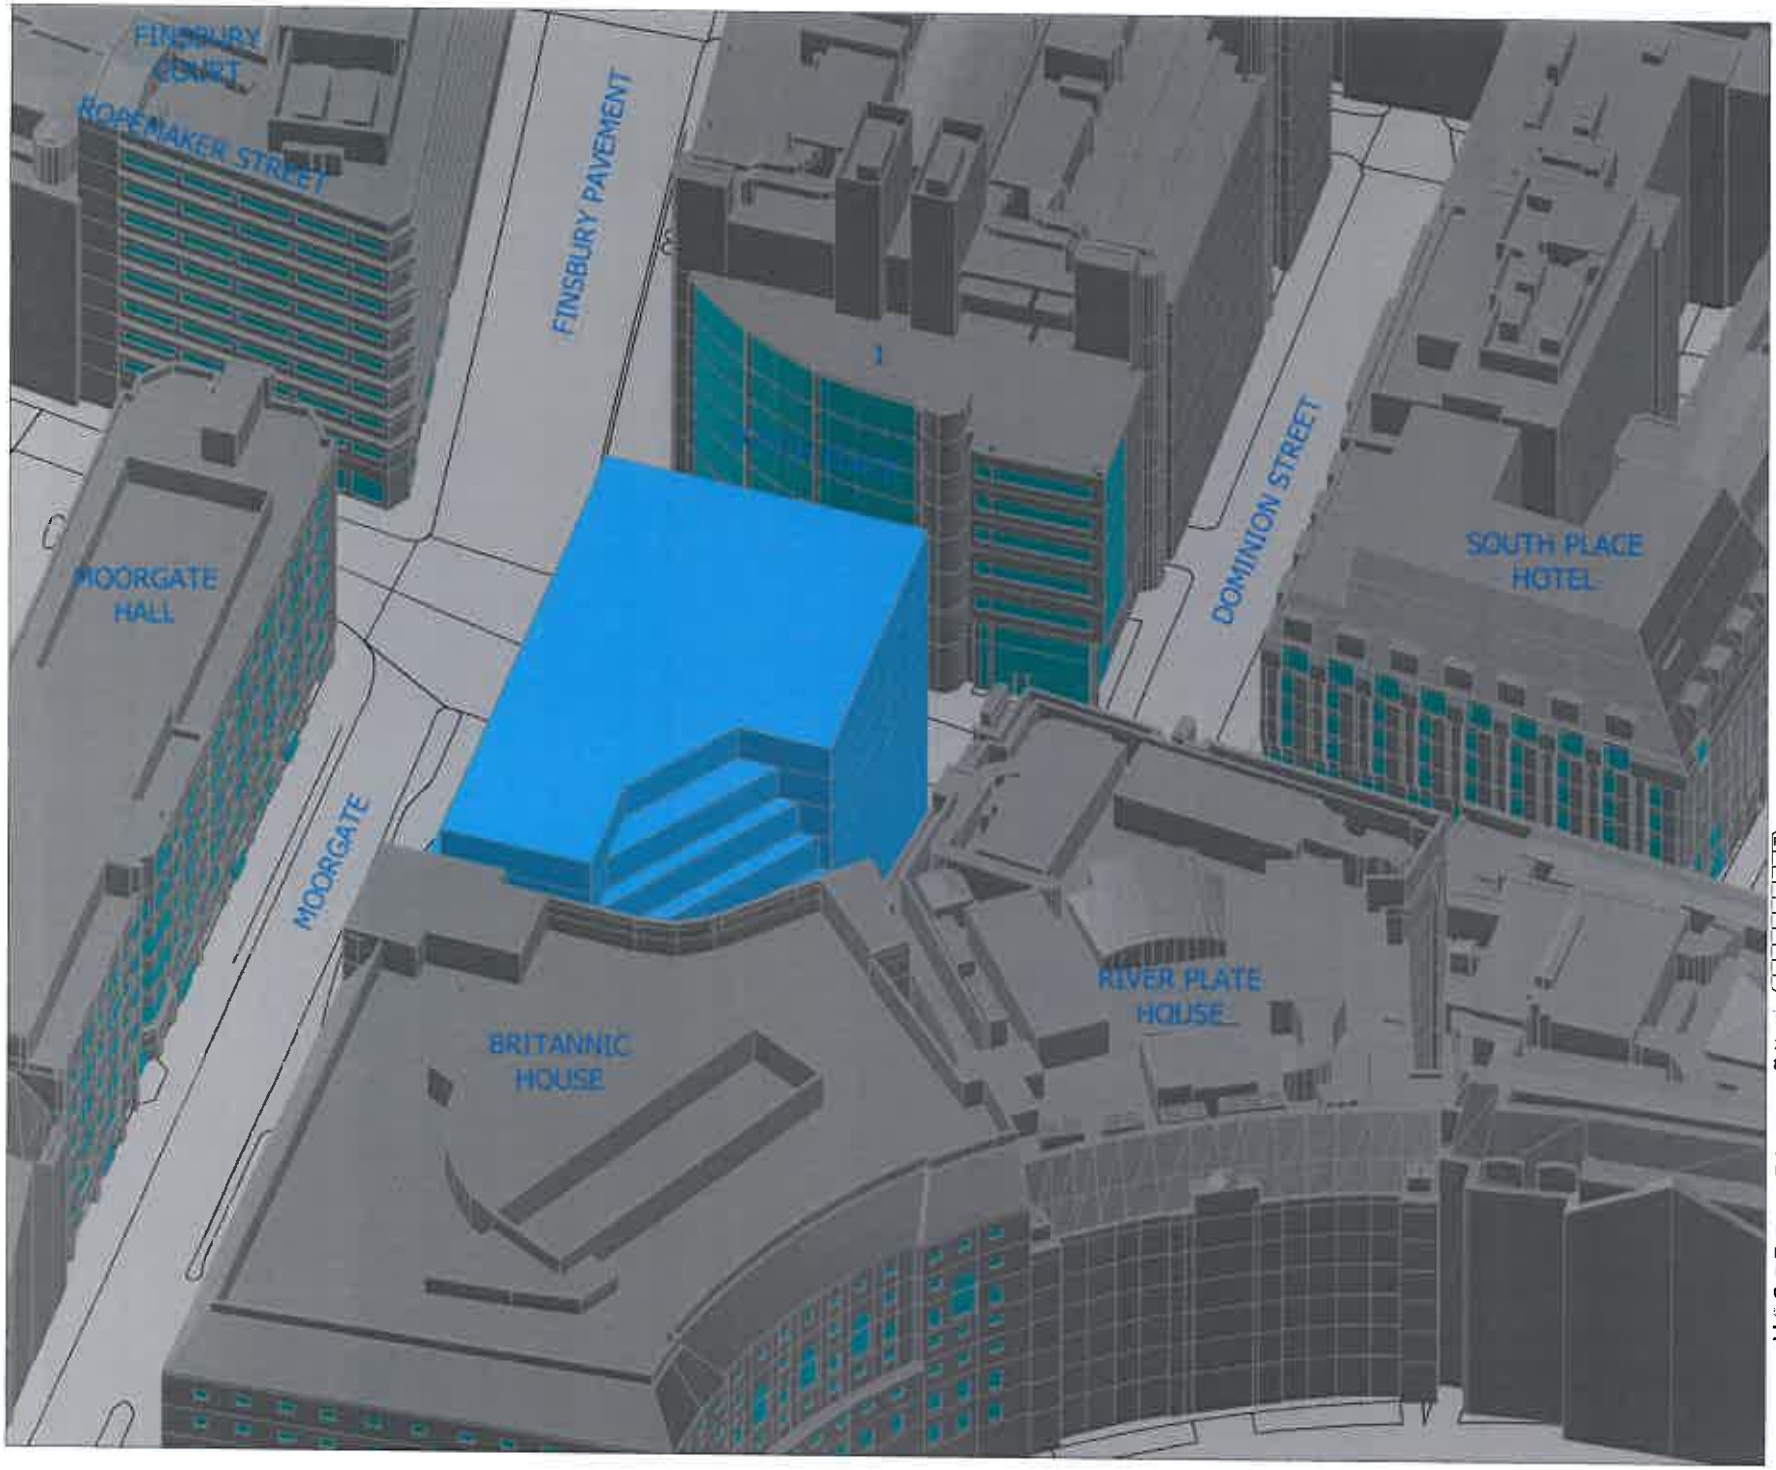

Sources of information

Plowman Craven and Associates
Drawing / CAD File No :- 8009-1B, 2B, 3B, 4B, 5B, 7B, 8B, 9B, 10B, 11B, 12A, 13A, 14A, 15A, 16A, E1B, E1C, E2B, E3B, E4B, E5B, E6B, E7B, E8B, E9A.

LIFSCHUTZ DAVIDSON SANDILANDS
IR24-1766 Received 11th December 2013
3D proposed model Option 5A-NIA

GVA Schatunowski Brooks
IR13-1766 - Received 15th Nov 2012
3D model :-
RI28 ROL 15 NOVEMBER 2012 AMENDED REVISED SCHEME.DWG

Vertex Modelling
IR09-1766 - 3D model

GIA
IR10-1766 - 3D Model

South Place Hotel
Consented floor plans and elevations

DEED PLAN:-NGL330903

Note

N.B. DO NOT SCALE OFF THIS DRAWING

ALL HEIGHTS GIVEN IN MM AOD
ALL MEASUREMENTS APPROXIMATE

Rev	Date	Description	Initials
A	Dec'13	Initial Issue	GF

Project

120 MOORGATE
LONDON EC2

Title

3D VIEW
PROPOSED OPTION 5B - NIA
5TH DECEMBER 2013 - IR23

Scale

NTS

13.12.13

Drawn

GF

Drawing No.

1766-319 30 A

gia

APPENDIX 4 (continued)