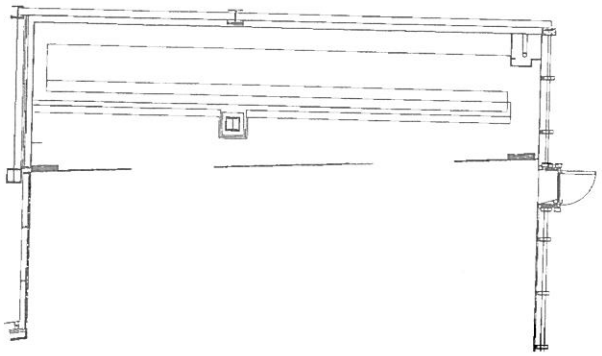

PLAN OF COFFEE SHOP

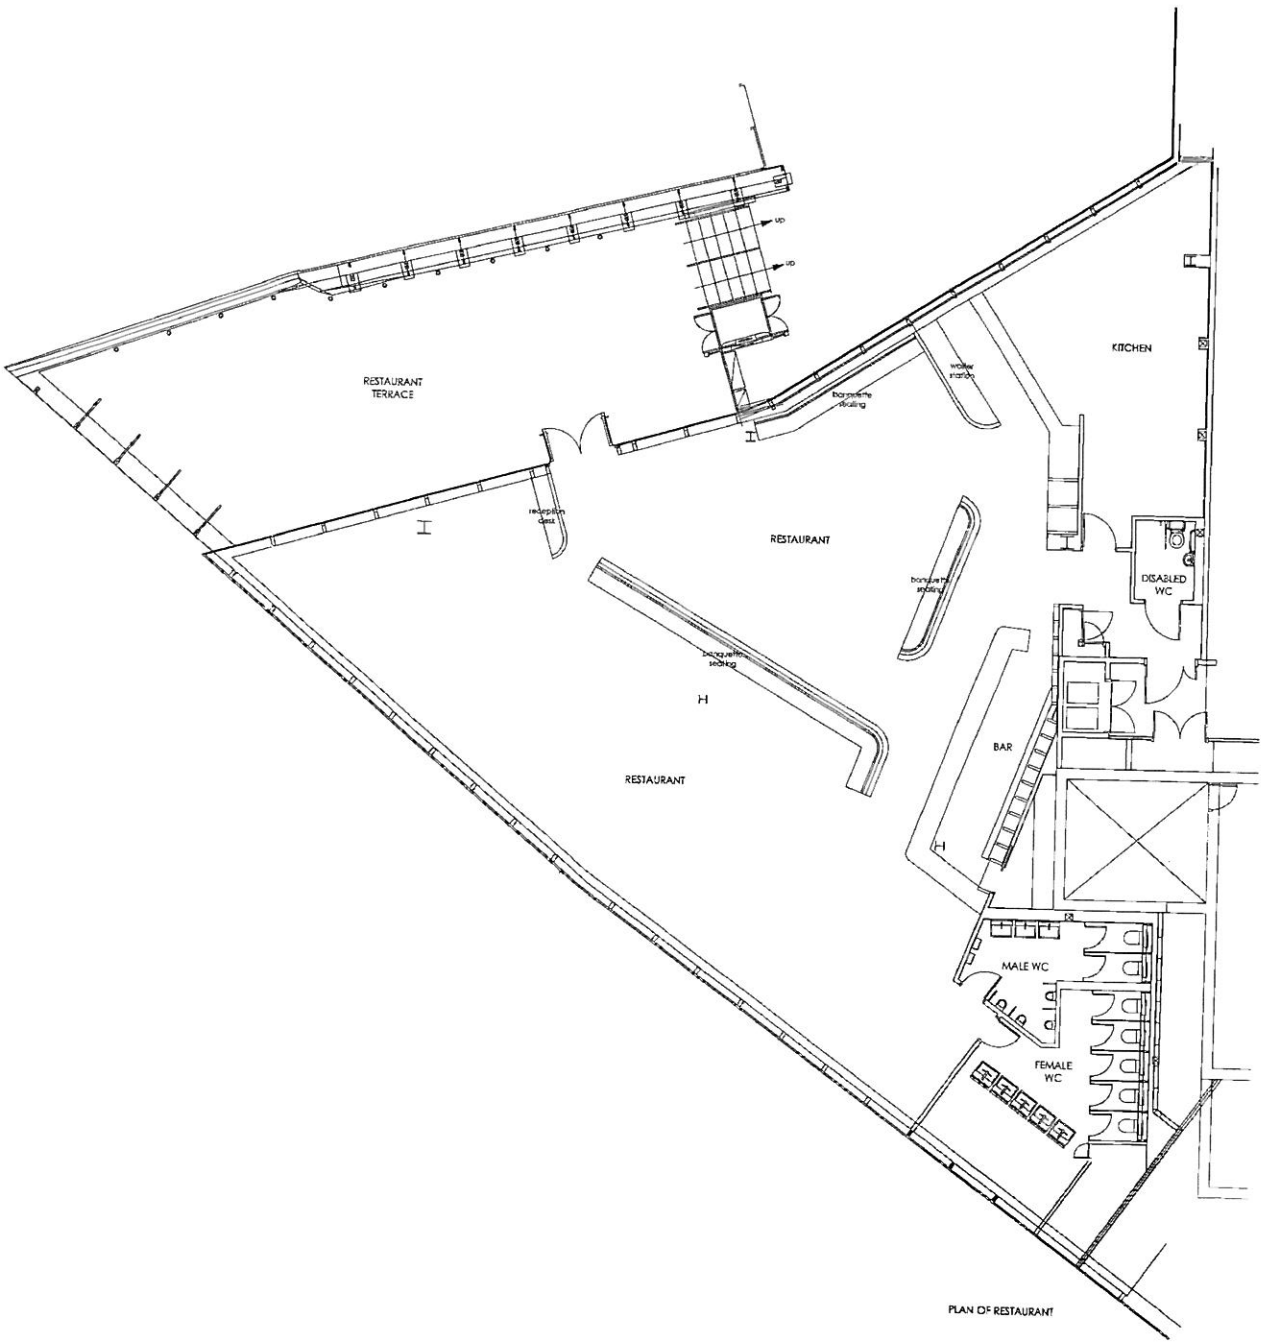

PLAN OF RESTAURANT

Do not scale: unless scale bar reads true.
All dimensions to be confirmed on site. Raise discrepancies before construction.
Information contained within this drawing & the work copyright of Mango Architecture and it not to be reproduced without express permission.

Revisions/Notes:
Rev A: Dec 21, 2015: Layout of WC's changed.
Coffee shop plan revised to as built

PROJECT:
Rooftop Restaurant & Coffee Shop
One New Change
London

DRAWING TITLE:
Plans As Proposed for License

JOB NO: 088
DWG NO: 04/001 | REV: A
SCALE: 1:100 @ A2 | DATE: Dec 2015
FOR PERFORMANCE | FOR TENDER | FOR CONSTRUCTION

55b compton road | london | n21 3eu
t:+44 780 137 1114 | e: jm@mangolondon.com