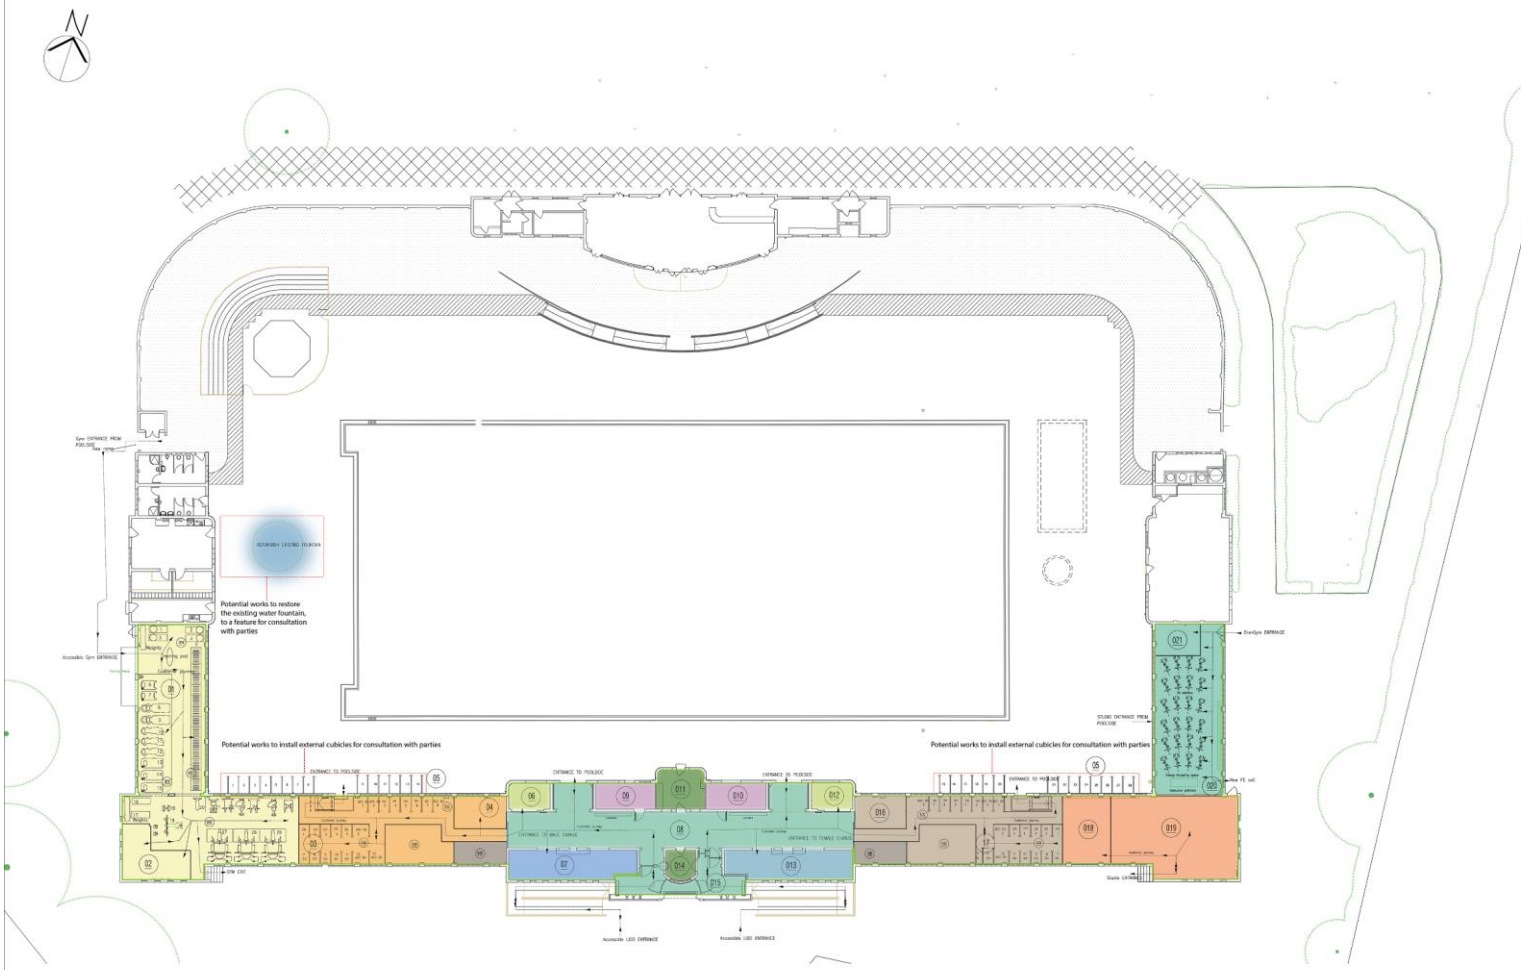

NOTES

LEGEND

PROPOSED REFURBISHMENT

- 01 PROPOSED GYM
- 01A STRETCH ZONE
- 01B CARDIO STATIONS
- 01C FUNCTIONAL TRAINING
- 01D RESISTANCE TRAINING
- 02 GYM SH/WC/CH
- 03 MALE CHANGING ROOMS
- 03A MALE CHANGING CUBICLES
- 03B MALE WC'S
- 03C MALE SHOWER
- 04 FAMILY/GROUP CHANGE/WC/SH
- 04B STORE
- 05 POOLSIDE CUBICLES *Not included in the cost estimate
- 06 ACC/WC/SH/CH
- 07 STAFF OFFICES
- 08 CIRCULATION
- 09 POOL WCS
- 010 POOL WCS
- 011 OFFICE
- 012 ACC/WC/SH/CH
- 013 RETAIL
- 014 TICKETING OFFICE
- 015 FOYER/RECEPTION
- 016 FAMILY/GROUP CHANGE/WC/SH
- 016B STORE
- 017 FEMALE CHANGING ROOMS
- 017A FEMALE CHANGING CUBICLES
- 017B FEMALE WC'S
- 017C FEMALE SHOWER
- 018 STUDIO SH/WC/CH
- 019 STUDIO 1
- 020 ENERGY RECYCLING STUDIO
- 021 ENERGYM STUDIO SH/WC/CH

ALL DRAWINGS ARE FOR INDICATIVE USE ONLY. FURTHER DESIGN DEVELOPMENT REQUIRED FOR A FULLY DESIGNED SCHEME TO INCLUDE PUBLIC CONSULTATION, CONSERVATION OFFICER CONSULTATION AND A FULL M&E REPORT TO ENSURE WITH STATITORY COMPLIANCY, FIRE AND BUILDING REGULATIONS.

REVISION	DATE	DESCRIPTION	BY

CLIENT

LONDON · MANCHESTER · GLASGOW

SPACE PLACE
ARCHITECTURE FOR HUMAN BEINGS

SPACE + PLACE
THE CORNERHOUSE
91-93 FARRINGDON ROAD
LONDON
EC1M 3LN

T +44 (0) 20 7831 8877
F +44 (0) 20 3116 0000
E mail@space-place.com
W www.space-place.com

STATUS FEASIBILITY

PROJECT
PARLIAMENT LIDO
PROPOSED GROUND FLOOR

DRAWING
SKETCH FOR FEASIBILITY

SCALE 1:200 | SHEET SIZE A1 | DRAWN BY GH | CHECKED BY SP | DATE 03.08.2022

PROJECT NO. 3942 | DRAWING NO. (03) 001 | REVISION /

This drawing must not be reproduced in whole or part without written consent. Do not scale this drawing. All dimensions and verbal dimensions are to be checked on site. Discrete copy and confidentiality copy copy only. ©2021 SPACE + PLACE. All Rights Reserved.